


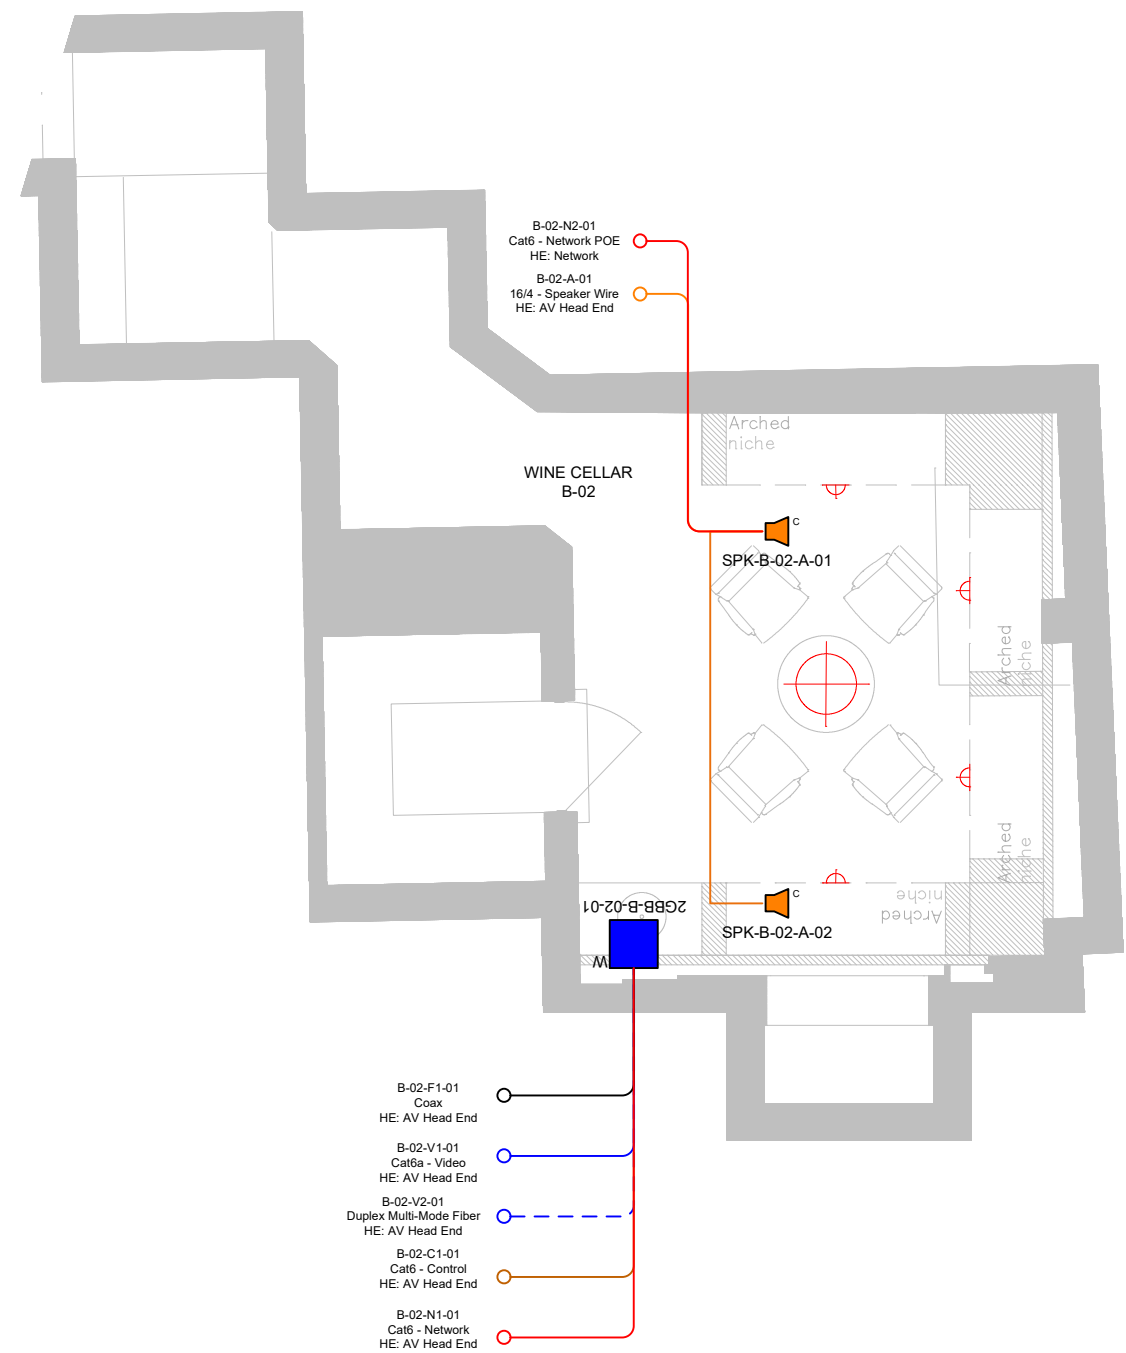

1install
27 Old Glouster Street

London, London WC1N 7AX
01344 723199




REV04

Created	30/12/2021
Modified	20/03/2022
Printed	20/03/2022

Walcote Chambers Refurb
[MS]

AV Layout B

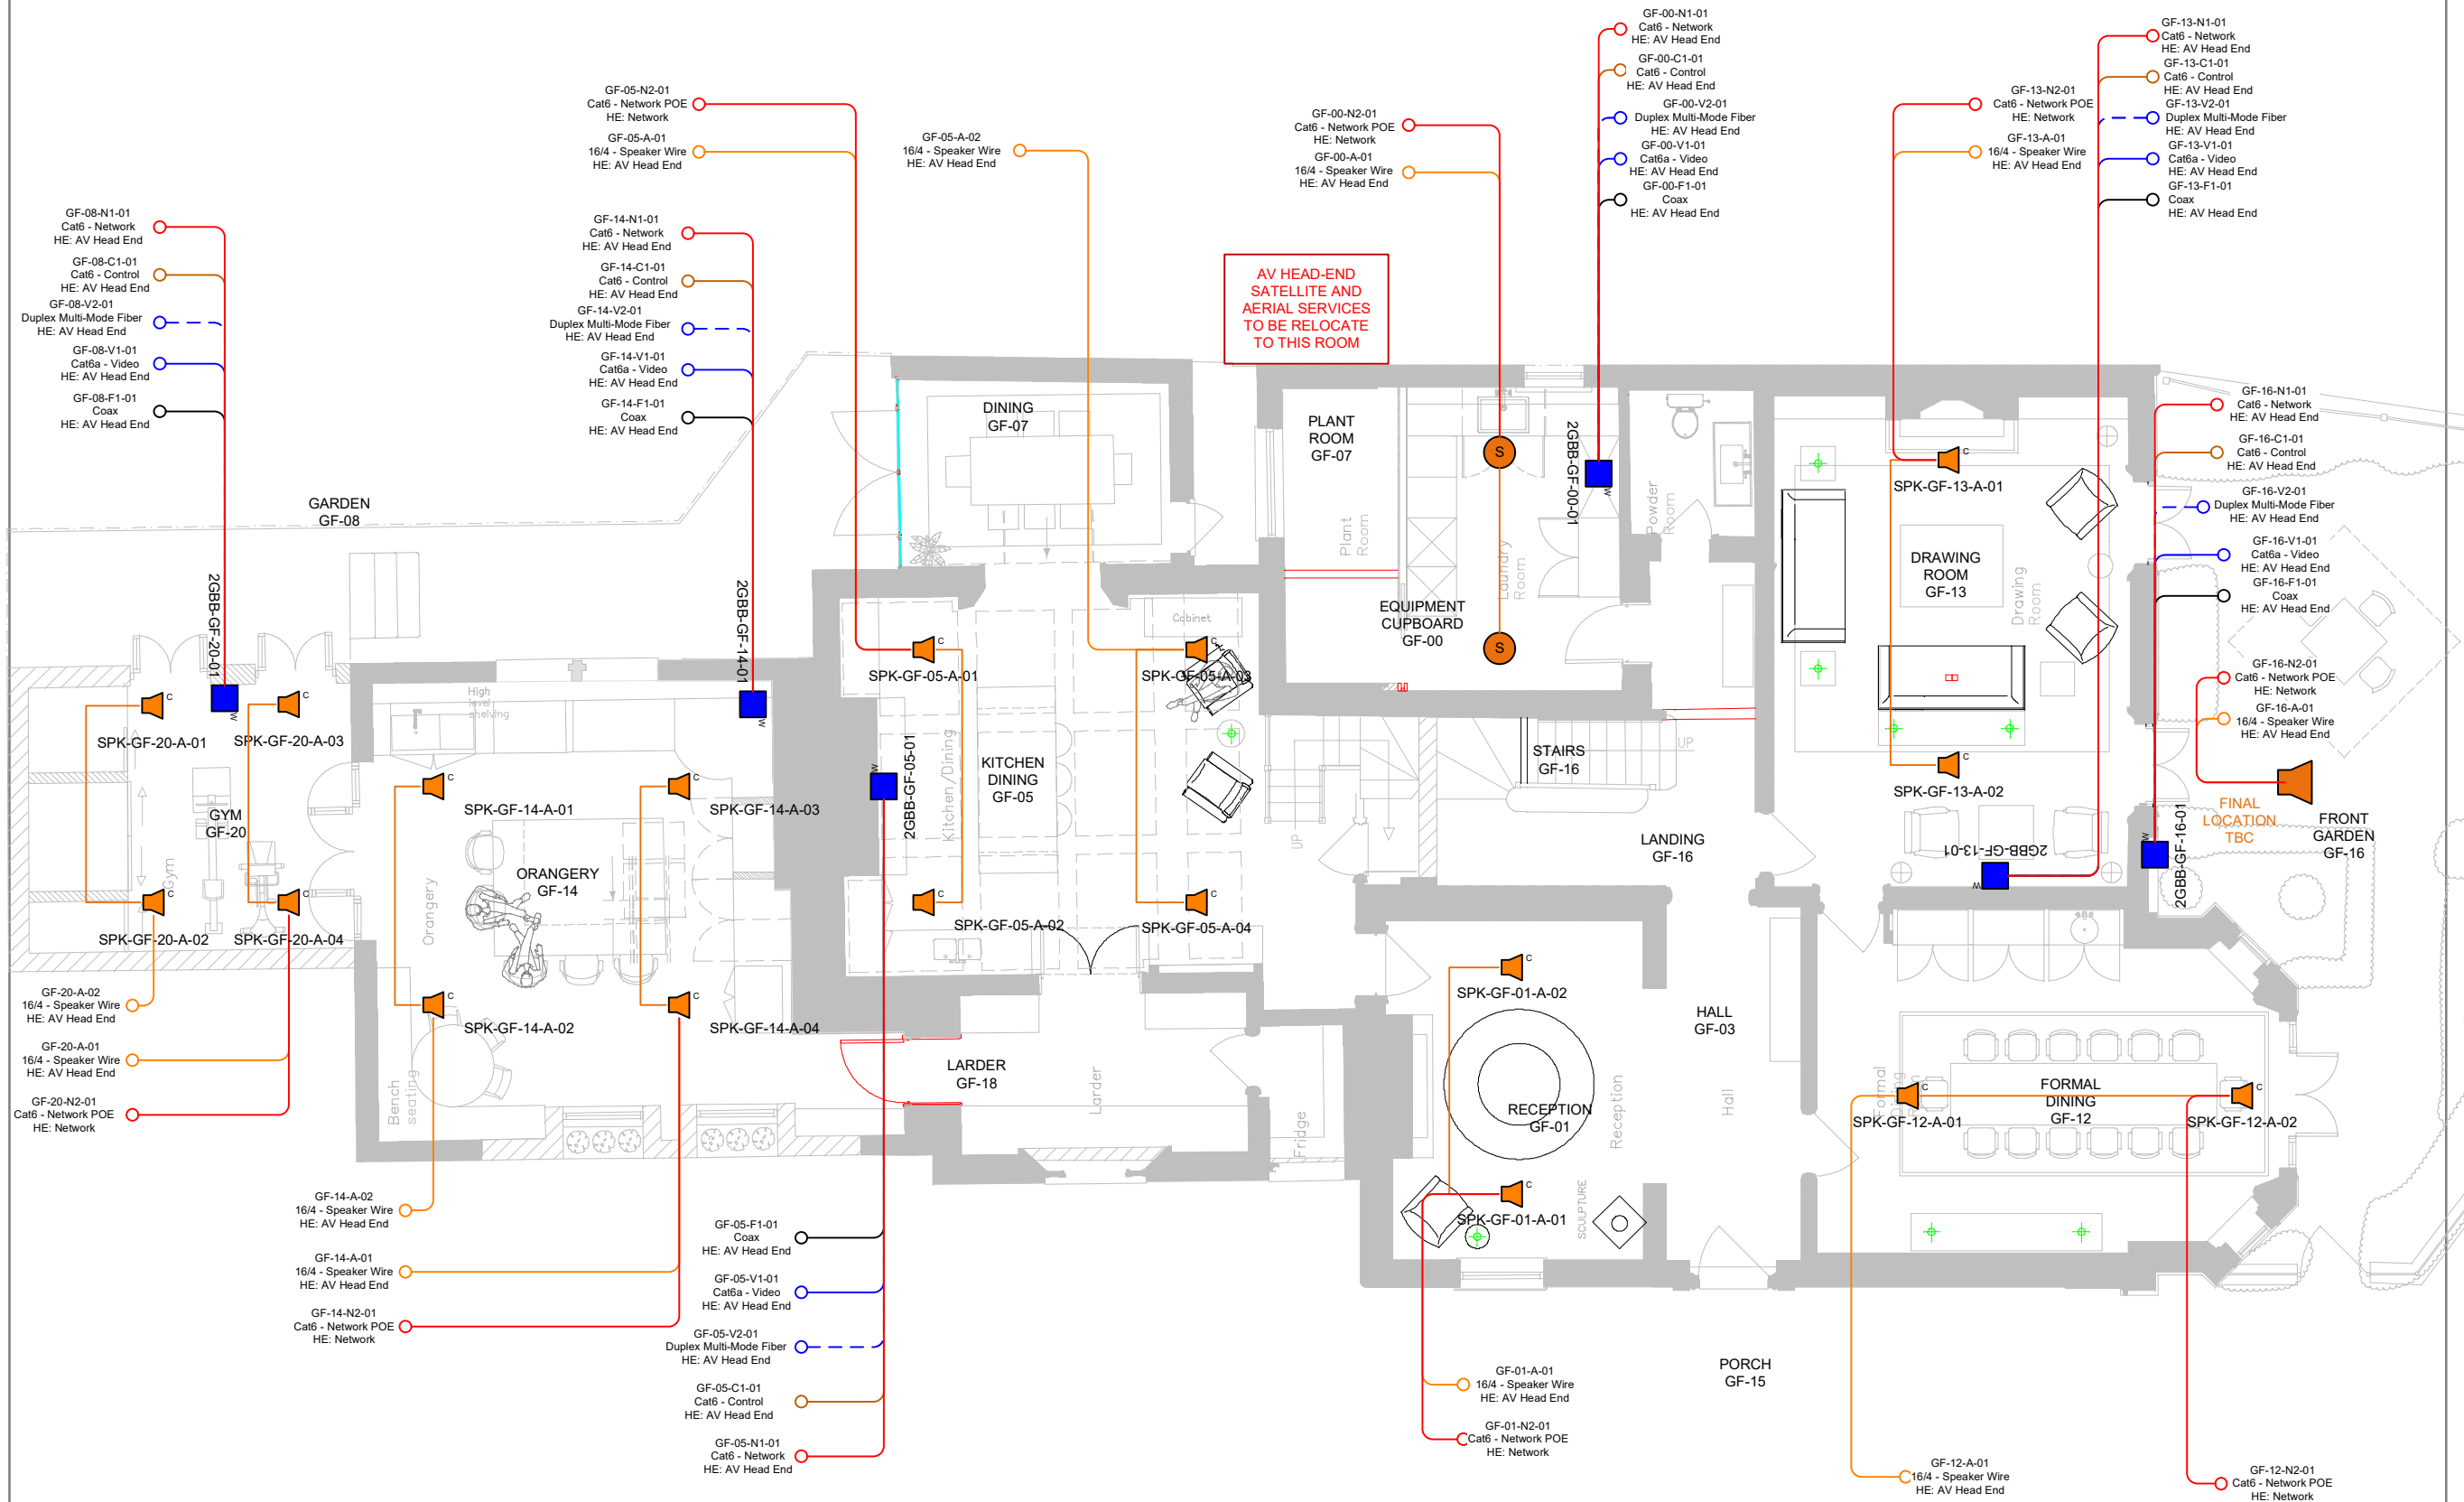

REV04

Created 30/12/2021
Modified 20/03/2022
Printed 20/03/2022


Walcote Chambers Refurb
[MS]

AV Layout GF



1install
27 Old Gloucester Street

London, London WC1N 7AX
01344 723199

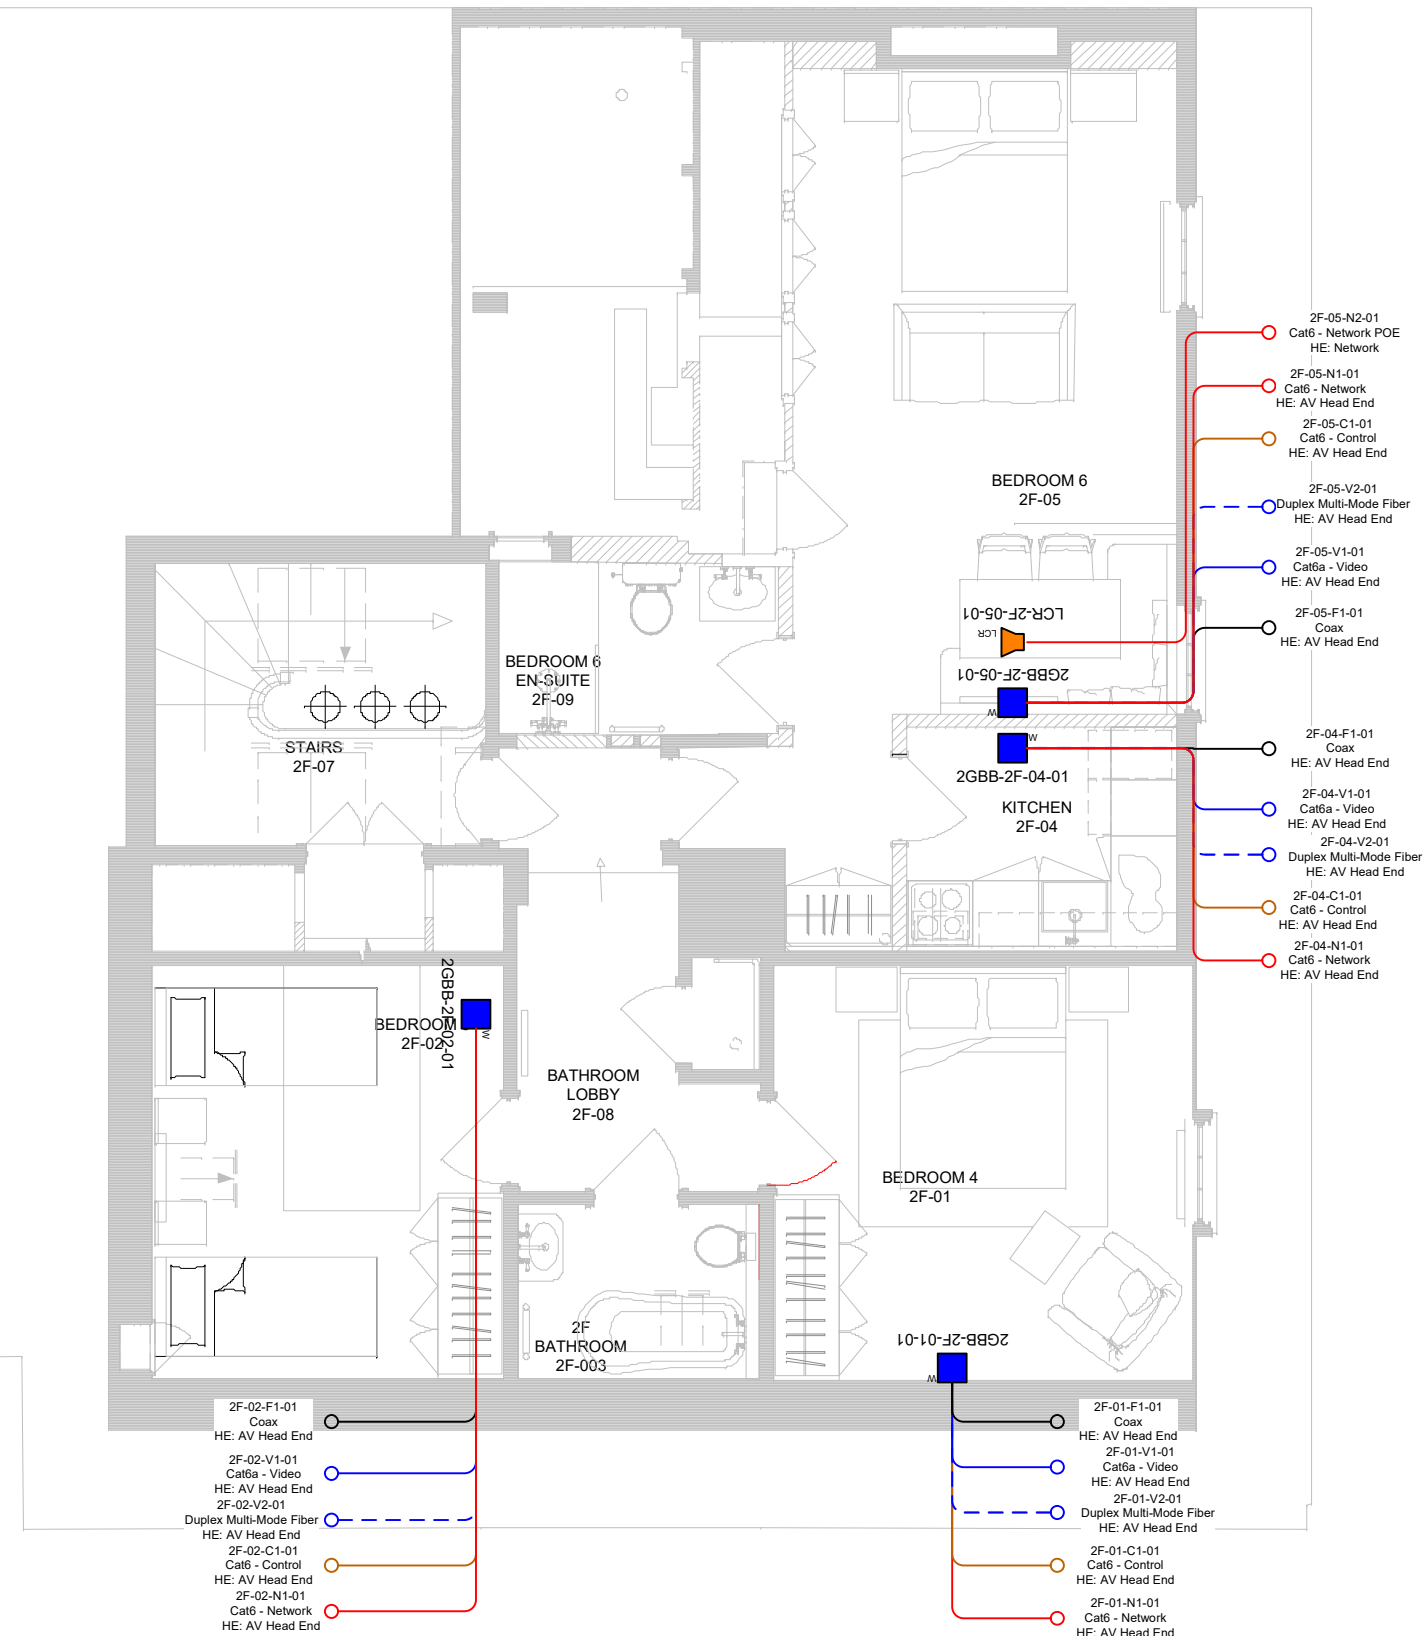


REV04

Created 30/12/2021
Modified 20/03/2022
Printed 20/03/2022

Walcote Chambers Refurb
[MS]

AV Layout 2nd Floor

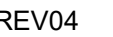


Walcote Chambers Refurb
[MS]

Control & Network Layout B

1install
27 Old Gloucester Street

London, London WC1N 7AX
01344 723199

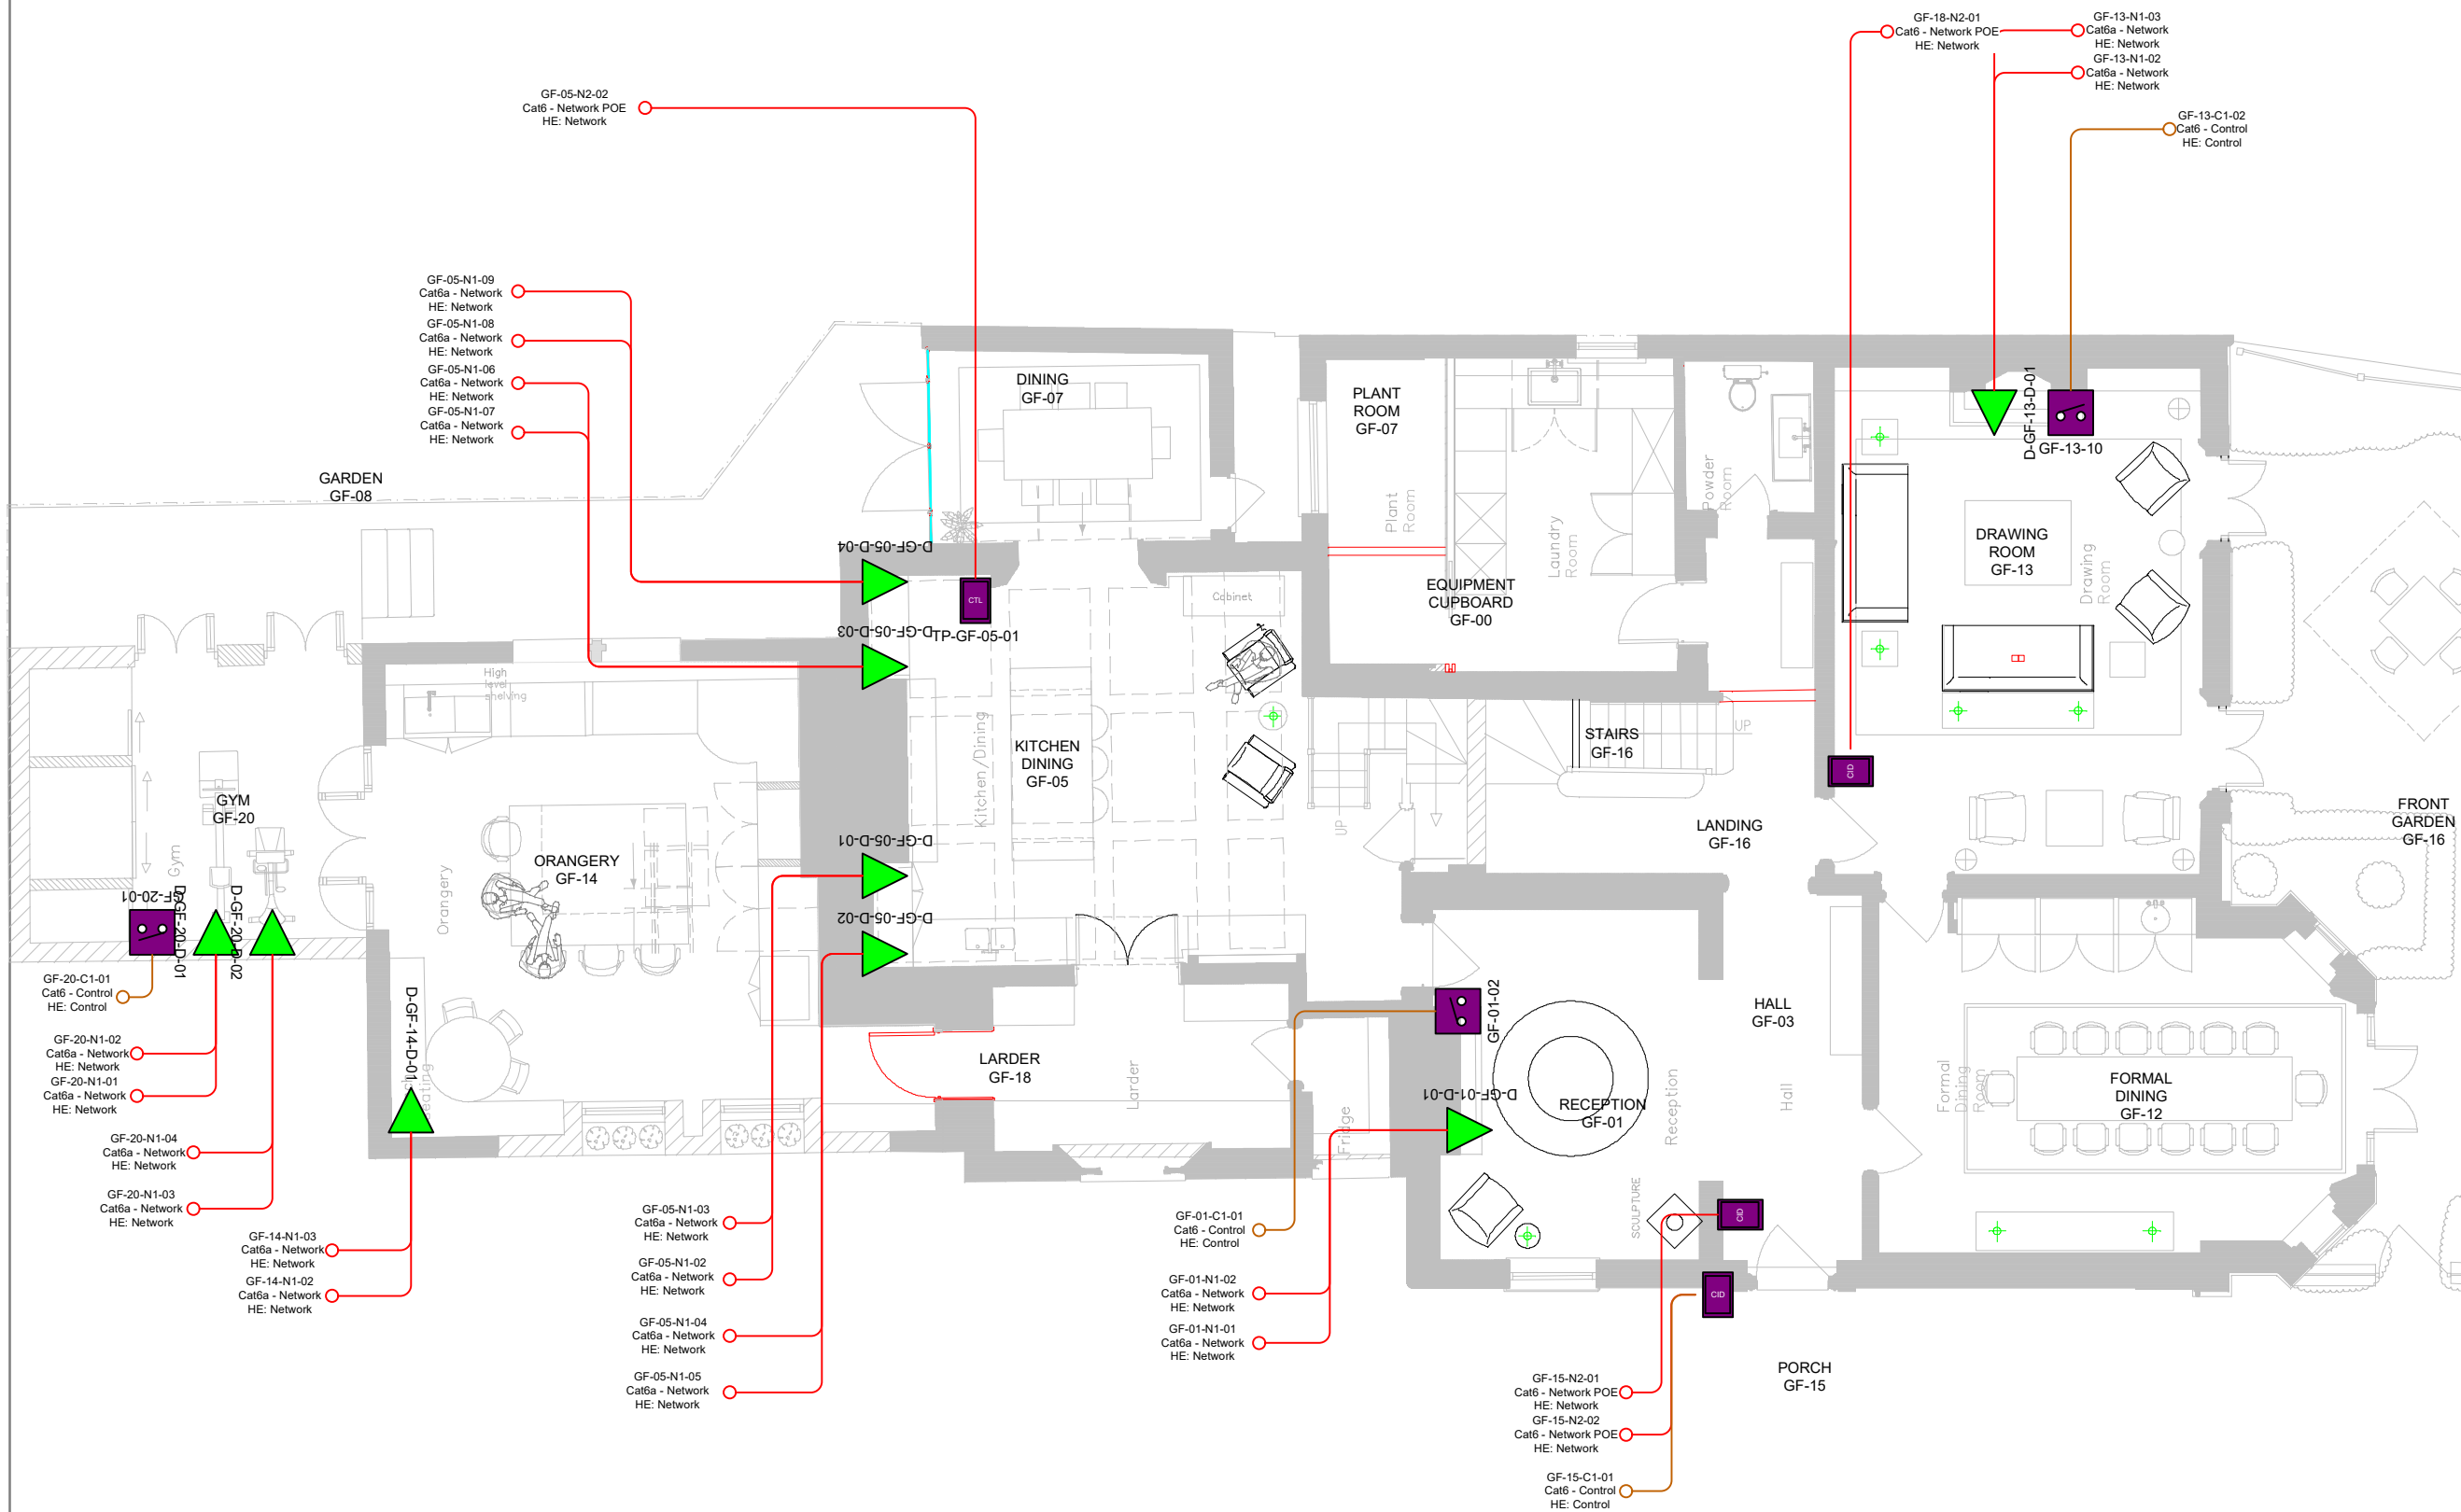

REV04

Created 30/12/2021
Modified 20/03/2022
Printed 20/03/2022

Walcote Chambers Refurb
[MS]

Control & Network Layout GF